LEGEND:

- .....Mining Lease Boundary
- .....Project Approval Boundary
- .....MOP Disturbance Boundary
- .....MOP Extraction Boundary

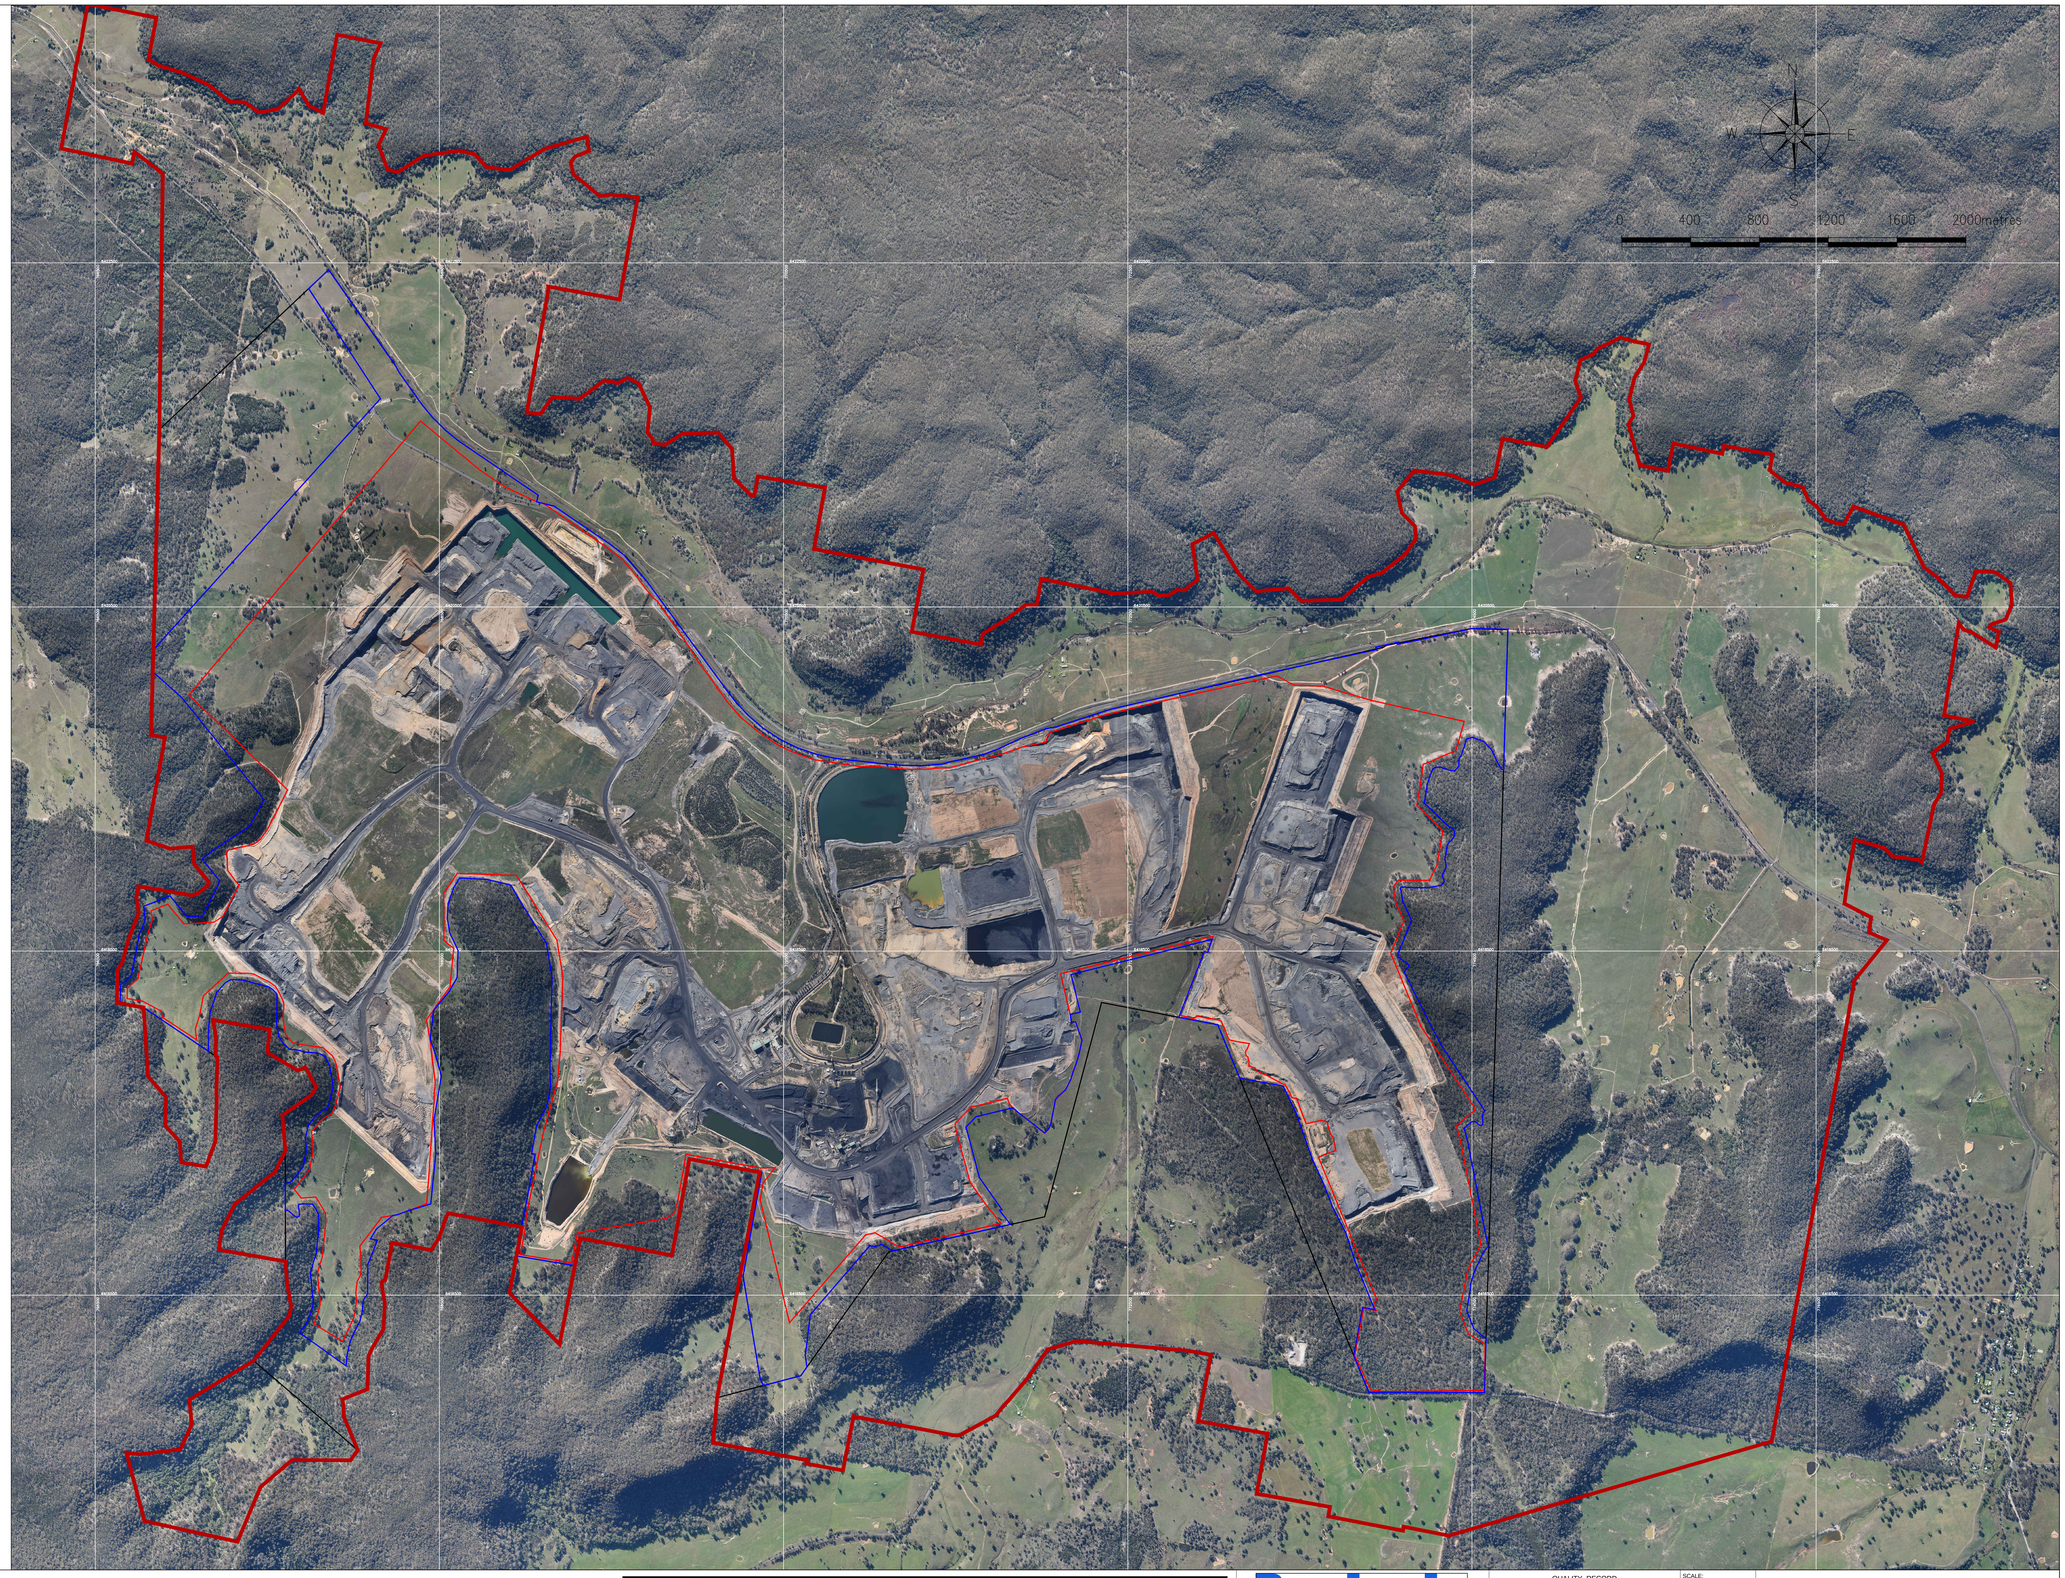

REV	DESCRIPTION	DATE

Notes:

- Aerial Imagery captured by Aerial Acquitions.
  Image: May 2017
- Co-ordinates System: MGA94 Zone 55.
- Reduced Levels: Australian Height Datum 1971 (AHD71).

I, Peter J Grosvenor, Holder of Mine Managers Certificate of Competency,certify that the information on this plan is a true indication of the proposed development.

....
Mine Manager Date

I, Matthew D Brown, Registered Mine Surveyor, certify that to the best of my knowledge and belief this plan conforms to the accuracy & standards required by NSW Trade & Investment - Division of Resources and Energy.

....
Registered Mining Surveyor Date

Peabody

Wilpinjong Coal Mine

QUALITY RECORD			
REVIEW	NAME	SIGNATURE	DATE
DRAWN	MDB		06/2017
DWG CHECKED	MDB		06/2017

FILE PATH: W:\Technical_Services\Survey\10. Drawing Register\ WILP Plans\WILP-0222_WEP_MOP Plan 6_2017_2021.dwg

SCALE: Scale Bar

JOB REF: MOP 2017-21

FILE LOCATION: SURVEY DEPT

WILPINJONG COAL

Aerial Photo of Mine Site
Map 6
Mining Operations Plan, Wilpinjong Coal Mine

DRAWING NO. WILP-0222

REV